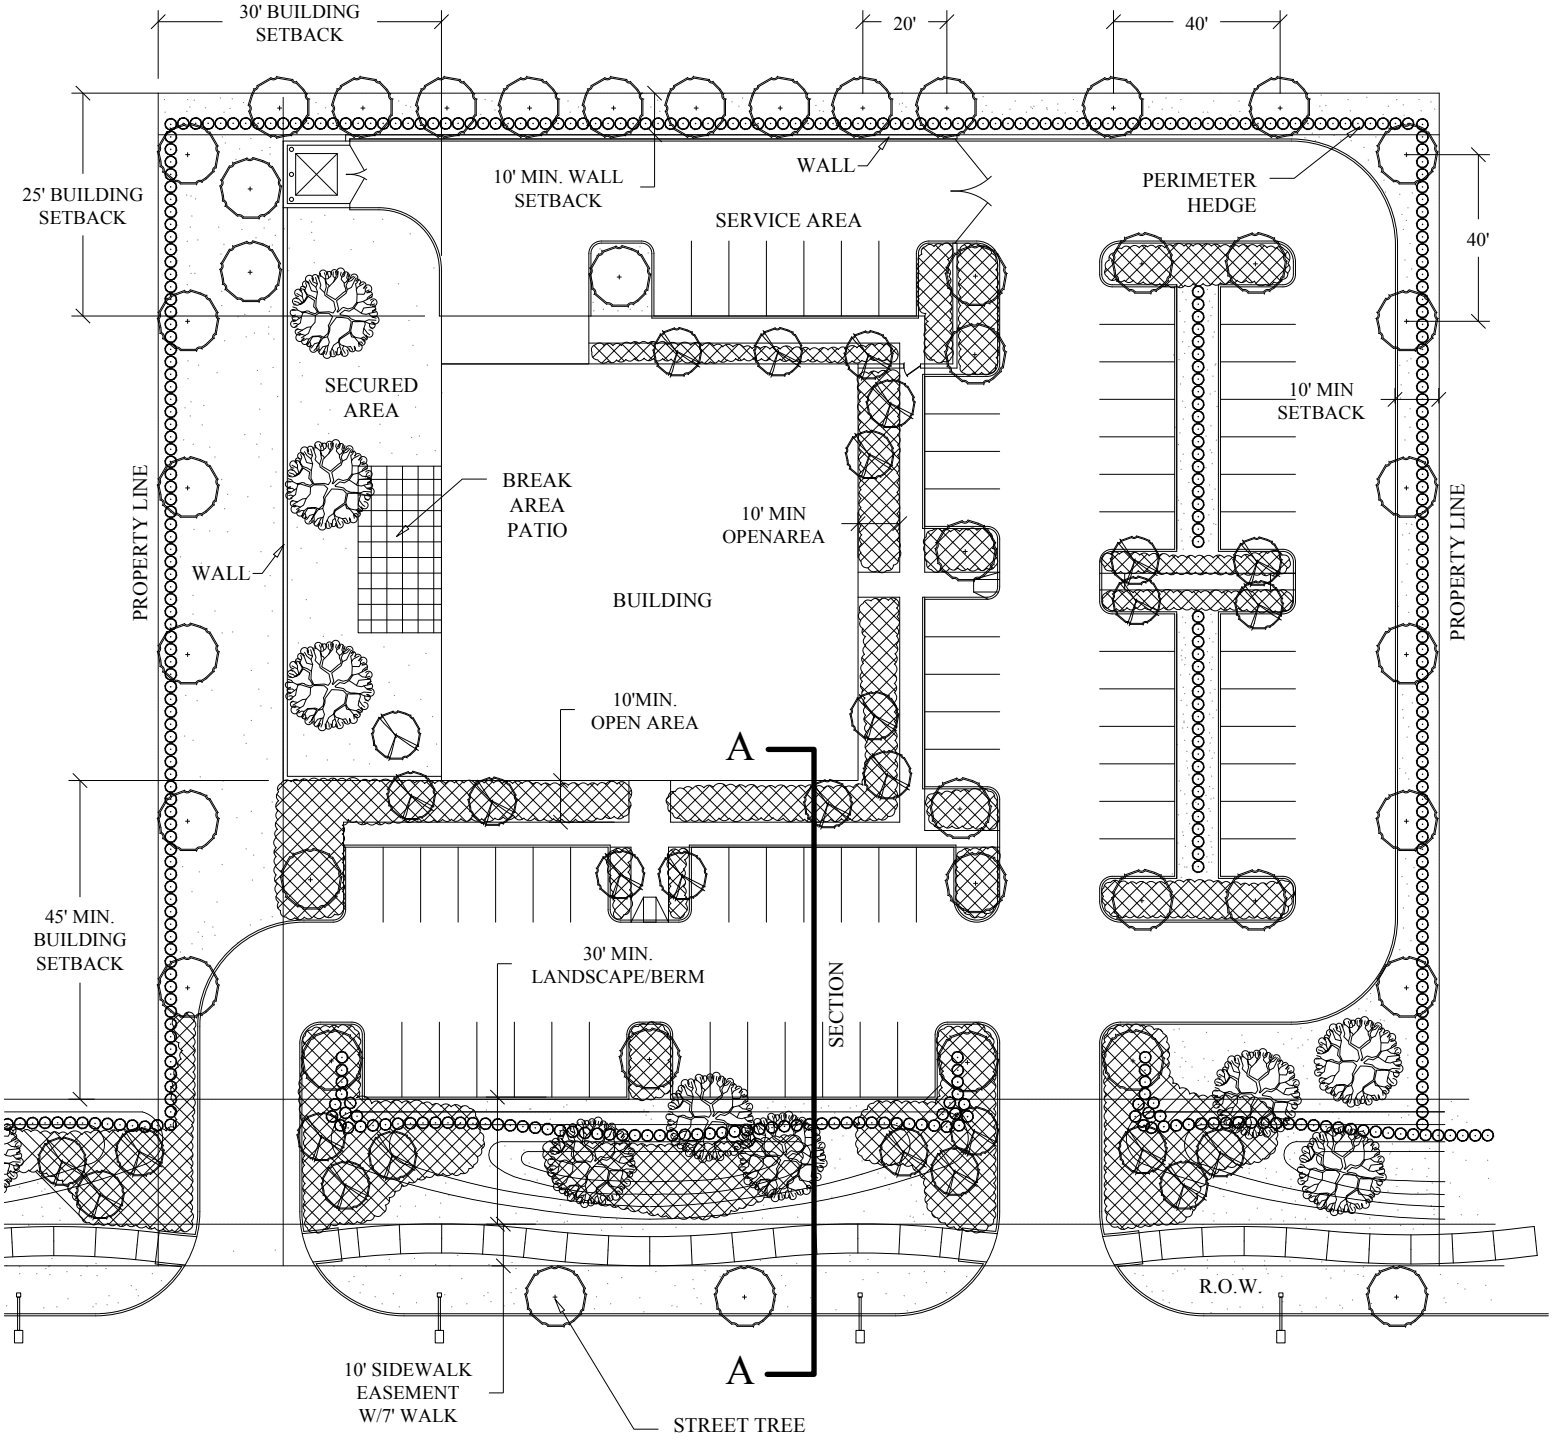

TYPICAL SITE LAYOUT

Exhibit 57-W-5